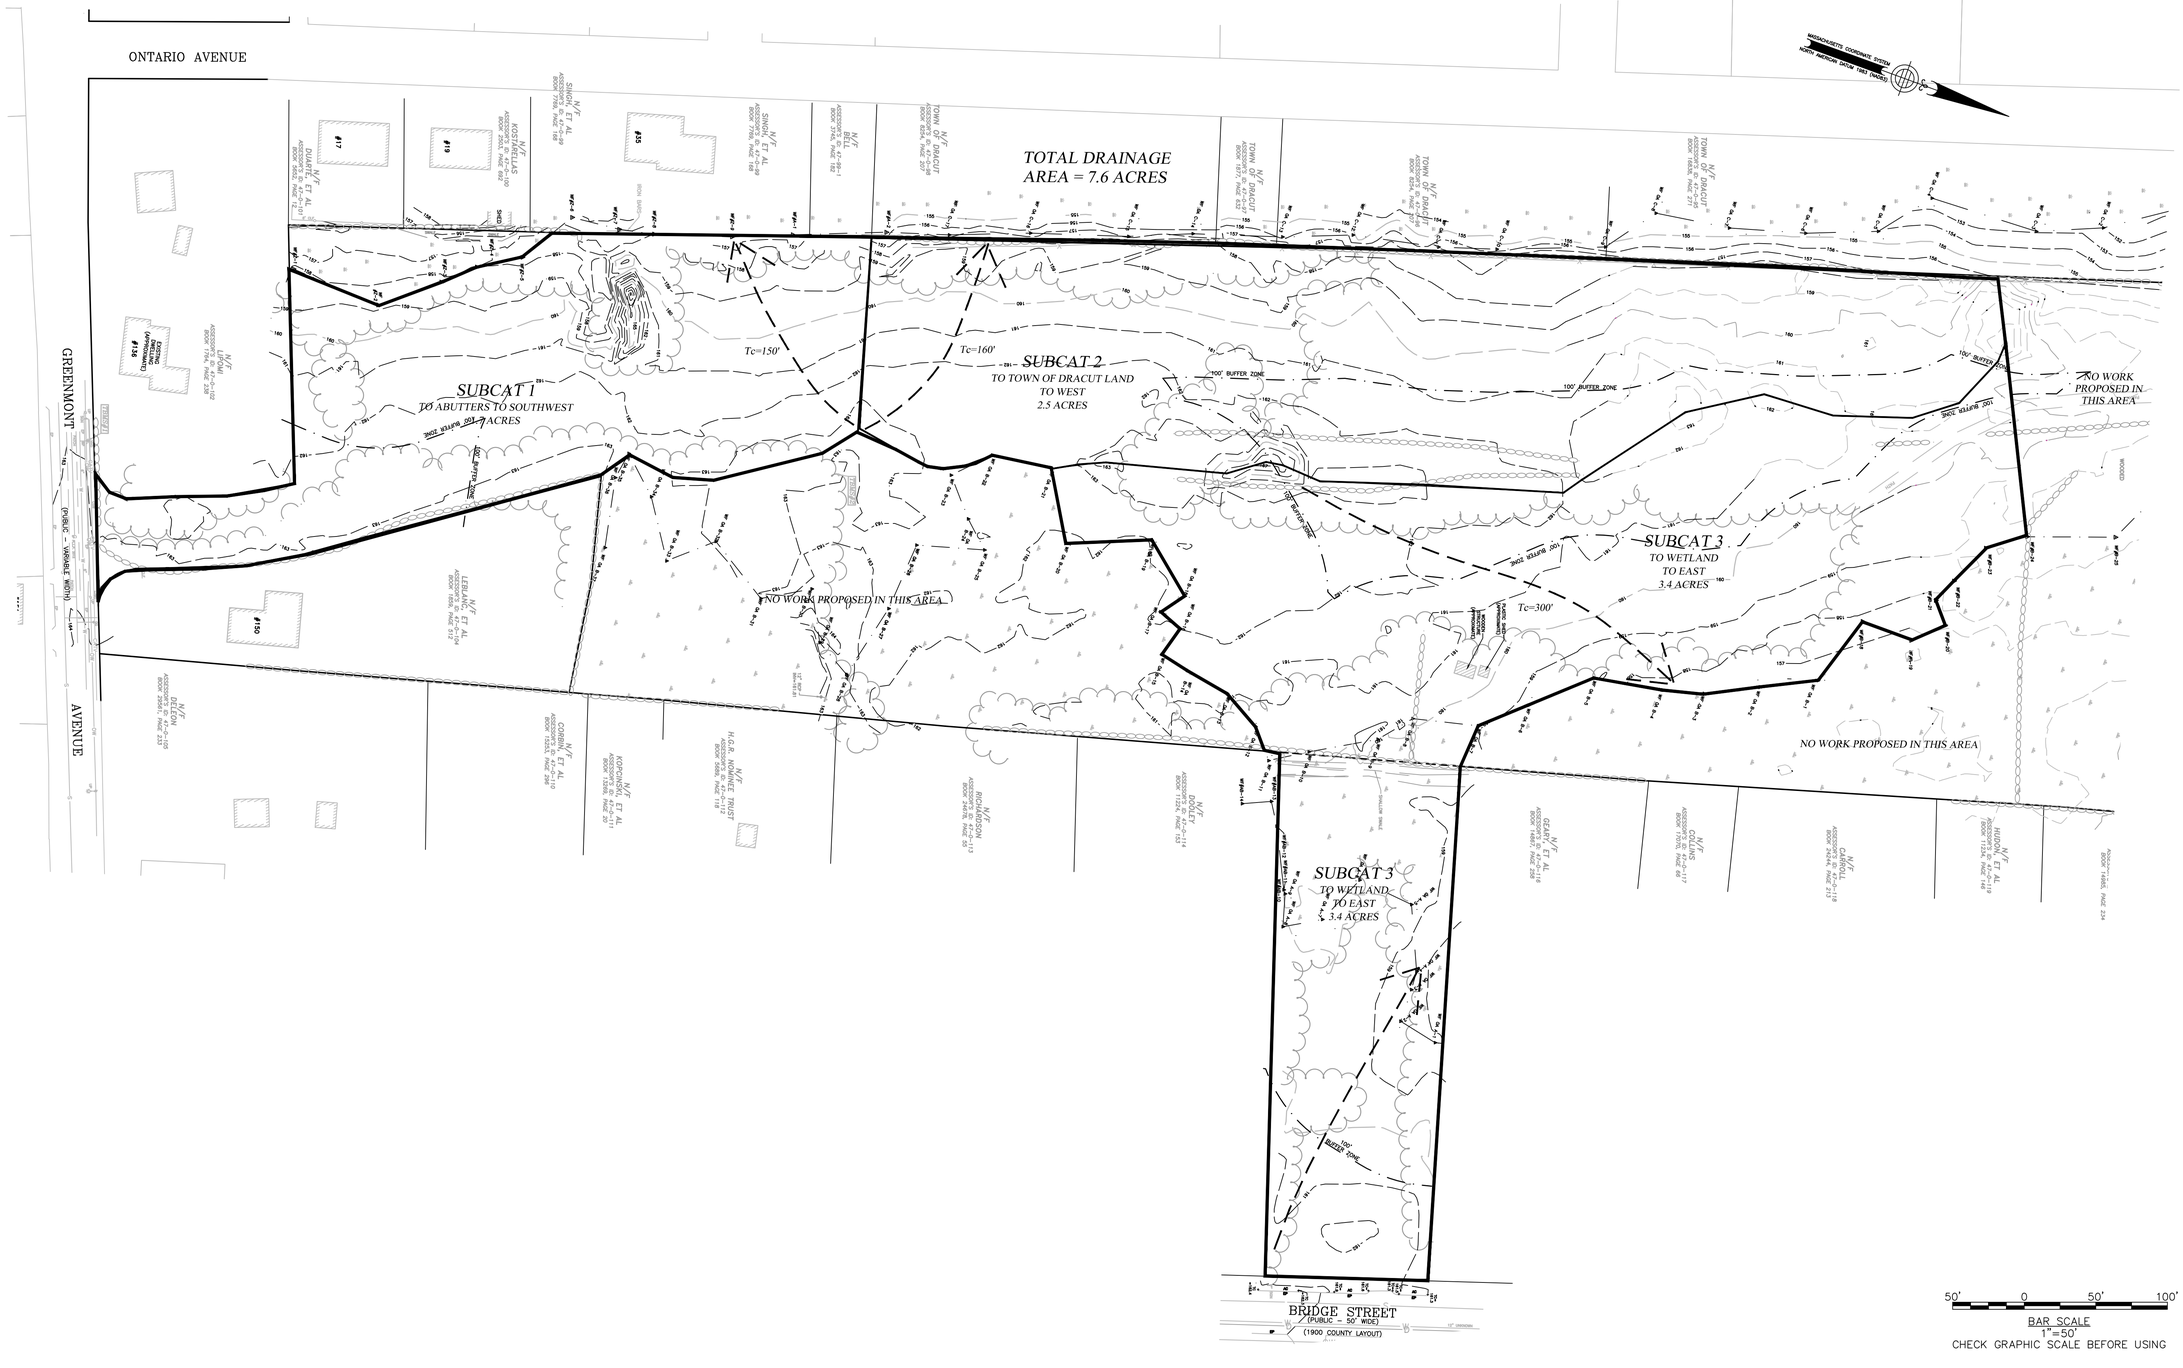

Aug 16, 2020 - 2:02pm - 5278 Design-2019-Greenmont.dwg

COMMON GROUND
DEVELOPMENT CORPORATION

155 Merrimack Street 2nd Floor
Lowell, MA 01852

DRACUT CENTER SENIOR HOUSING

DRACUT, MA 01826

PERMIT SET
NOT FOR CONSTRUCTION
AUGUST 13, 2020

PLACES Associates, Inc.

· Planning
· Landscape Architecture
· Civil Engineering
· Surveying

256 Great Road, Suite 4
Littleton, MA 01460
(978) 486-0334
www.placesassociates.com

BWA ARCHITECTURE

132 Lincoln Street, Boston MA 02111 617.350.7420
www.bwaboston.com

Issue

No.	Description	Date
01	50% SCHEMATIC	10/23/19
02	PERMIT SET	1/20/2020
03	REVIEW COMMENTS	8/13/2020

DRAWING TITLE

PREDEV
DRAINAGE
WORKSHEET

SHEET NO.

PRE

PROJECT NO. 5278

©Copyright BWA Architecture, INC